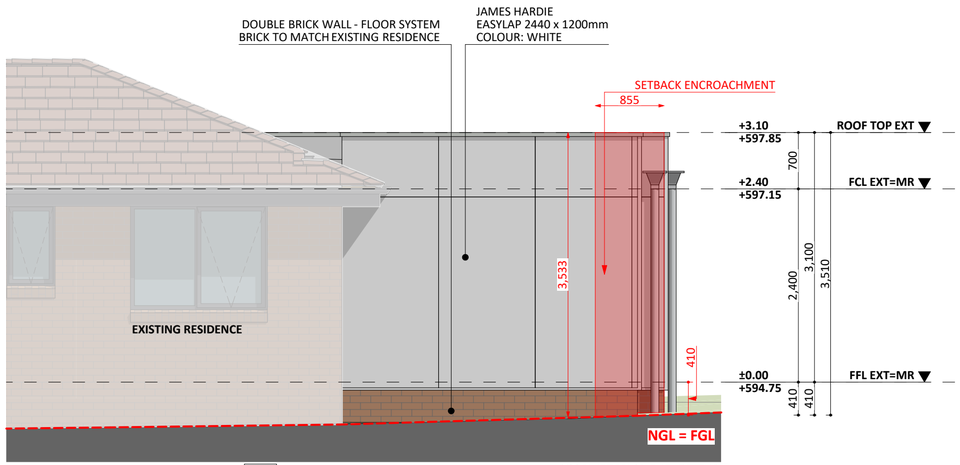

E6 SOUTH-WEST ELEV. - EXT
1:50

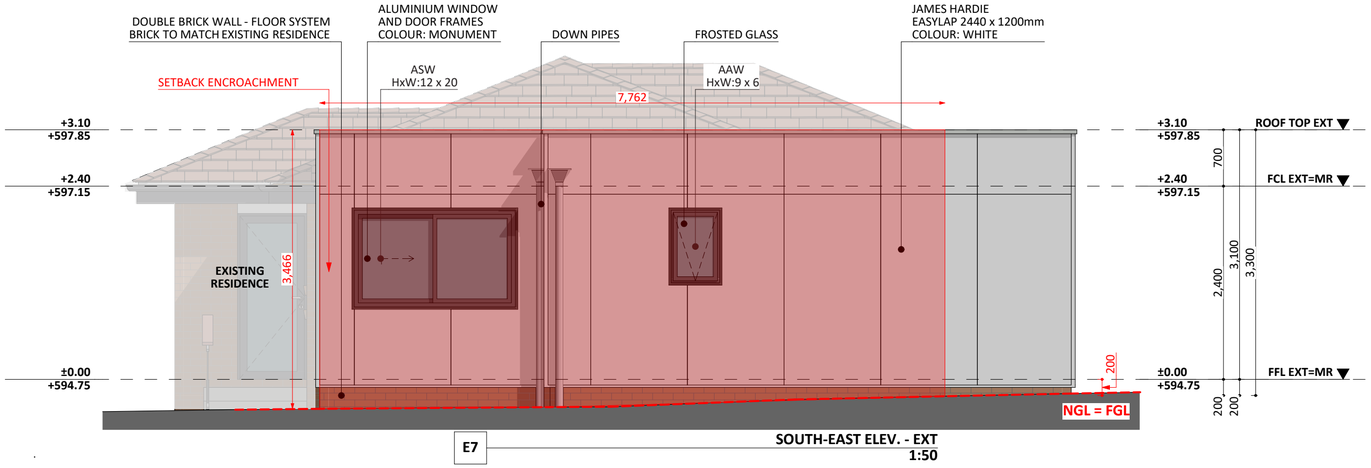

E7 SOUTH-EAST ELEV. - EXT
1:50

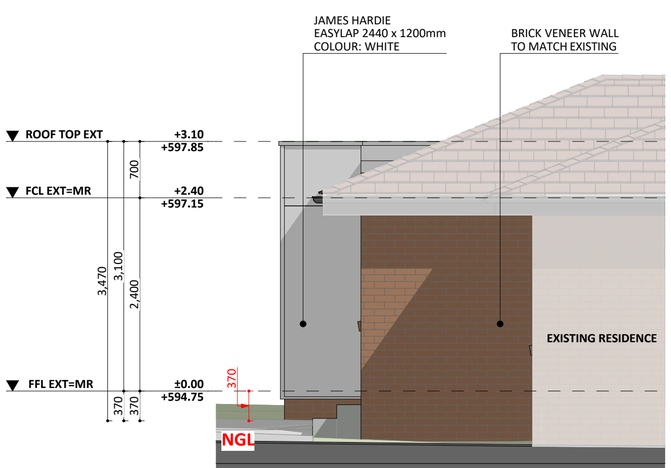

E5 NORTH-WEST ELEV. - EXT
1:50

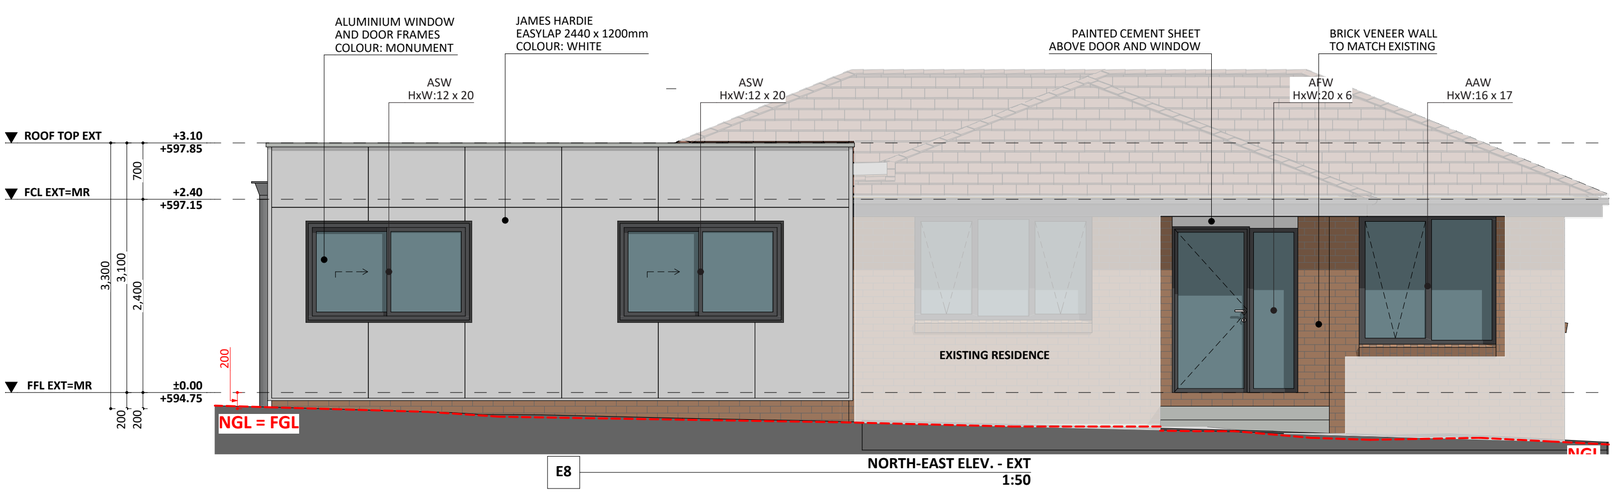

E8 NORTH-EAST ELEV. - EXT
1:50

FIXED
PRICE
EXTENSIONS