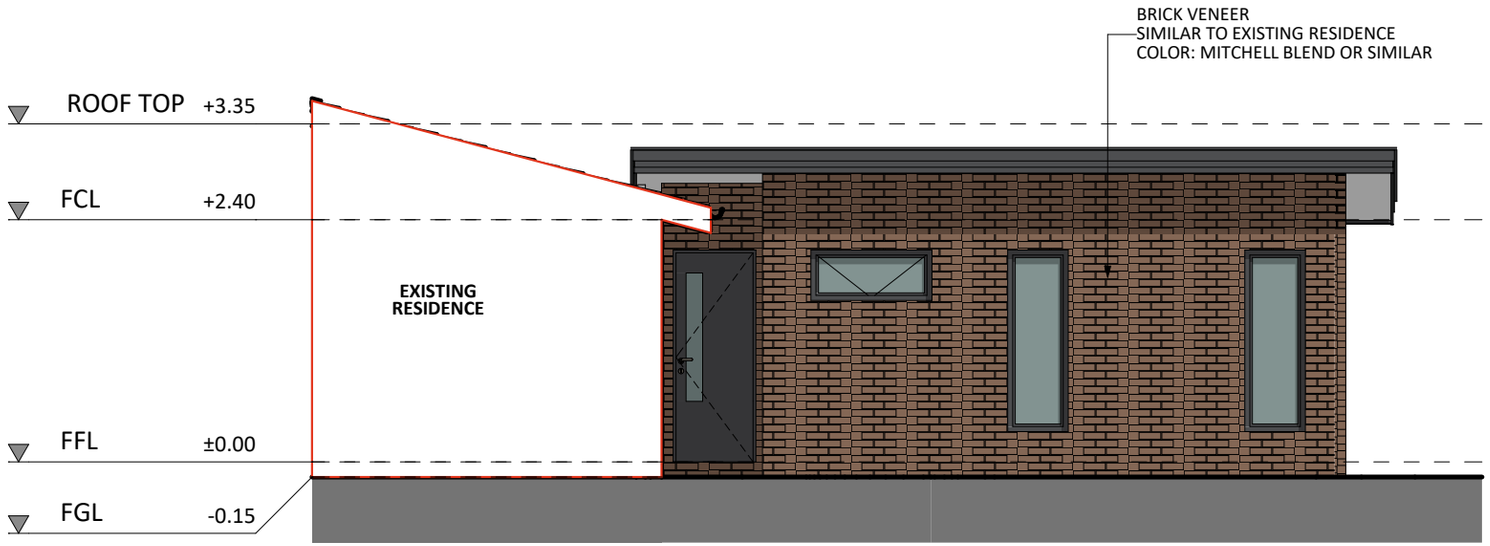

SOUTH-WEST ELEVATION

SIDE BOUNDARY

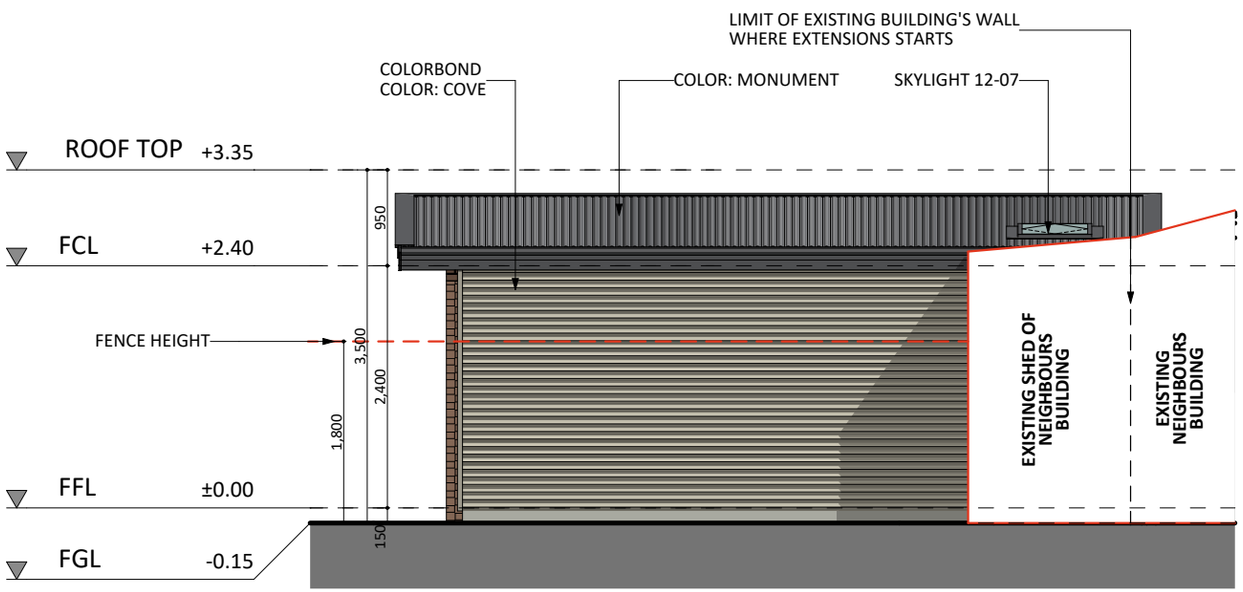

NORTH-EAST ELEVATION

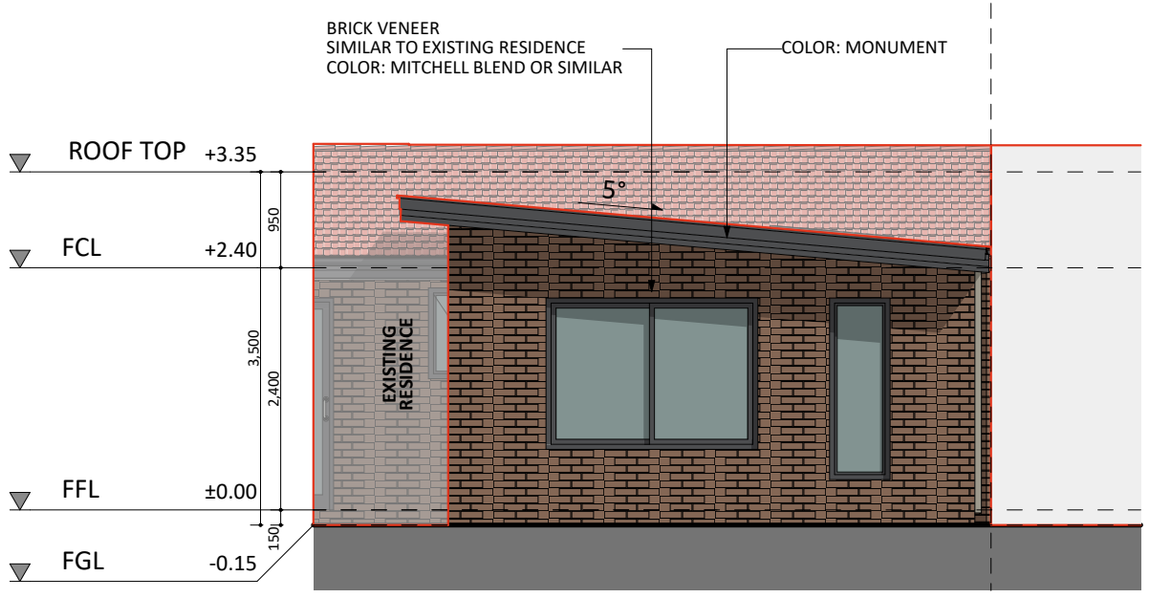

SOUTH-EAST ELEVATION

FIXED
PRICE
EXTENSIONS