SOUTH-WEST ELEVATION - CD

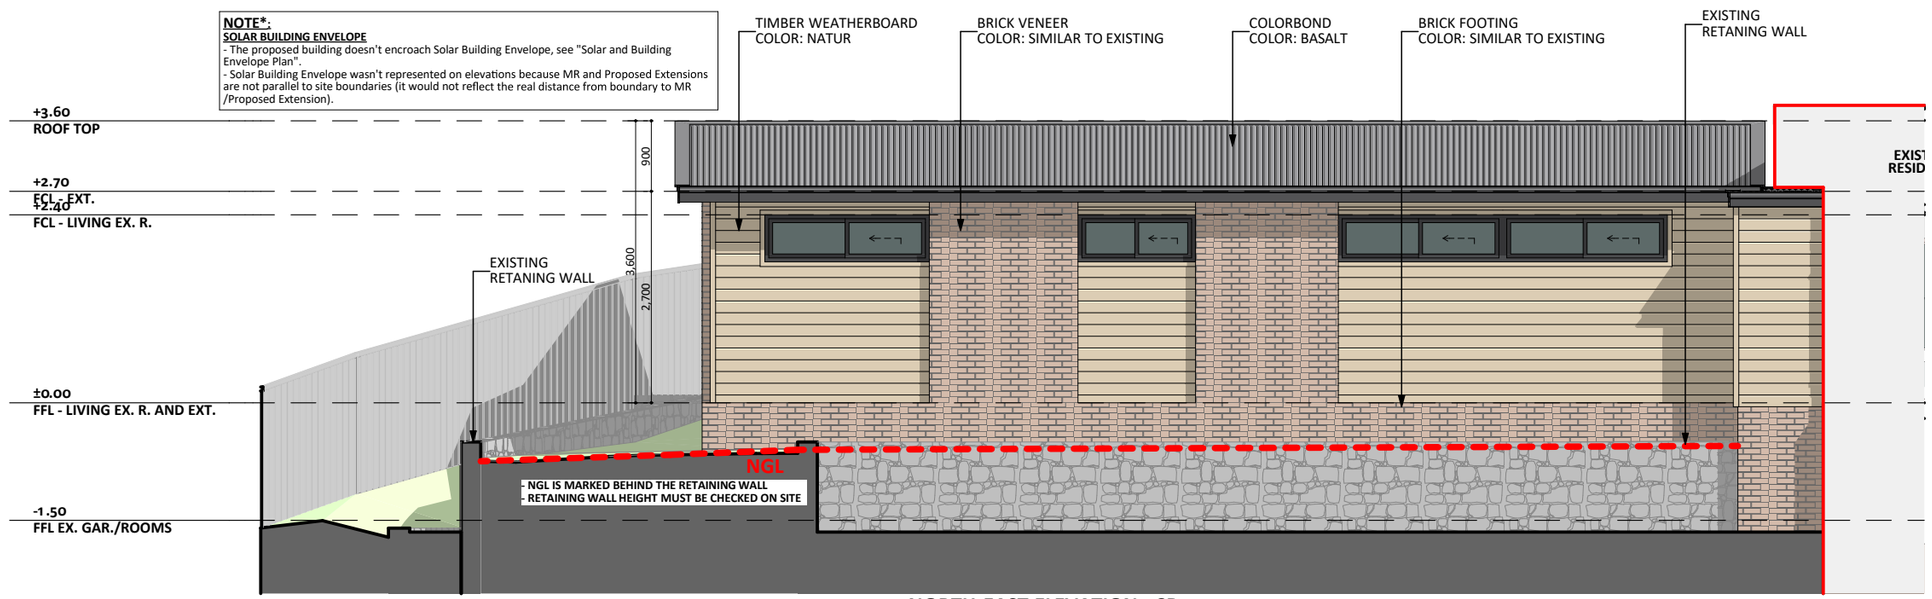

NORTH-EAST ELEVATION - CD

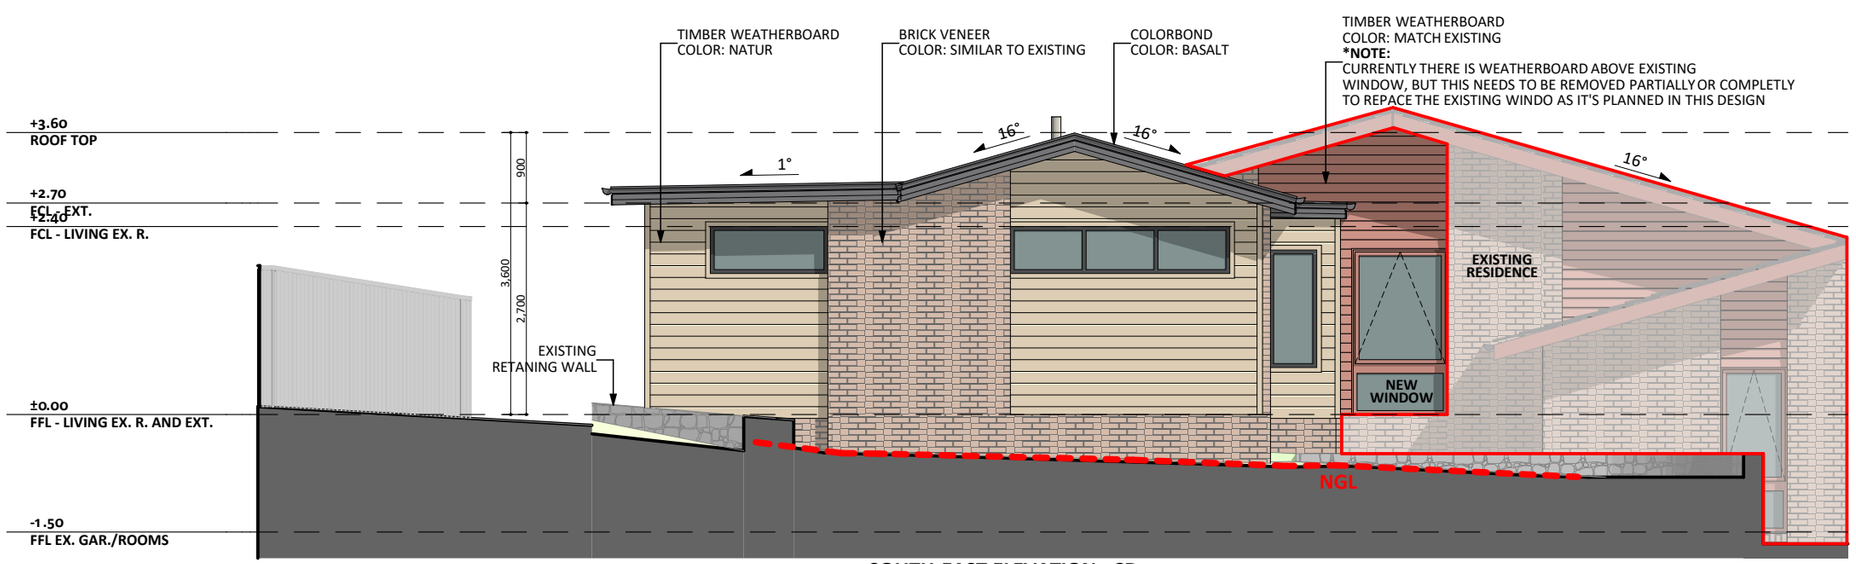

SOUTH-EAST ELEVATION - CD

FIXED
PRICE
EXTENSIONS